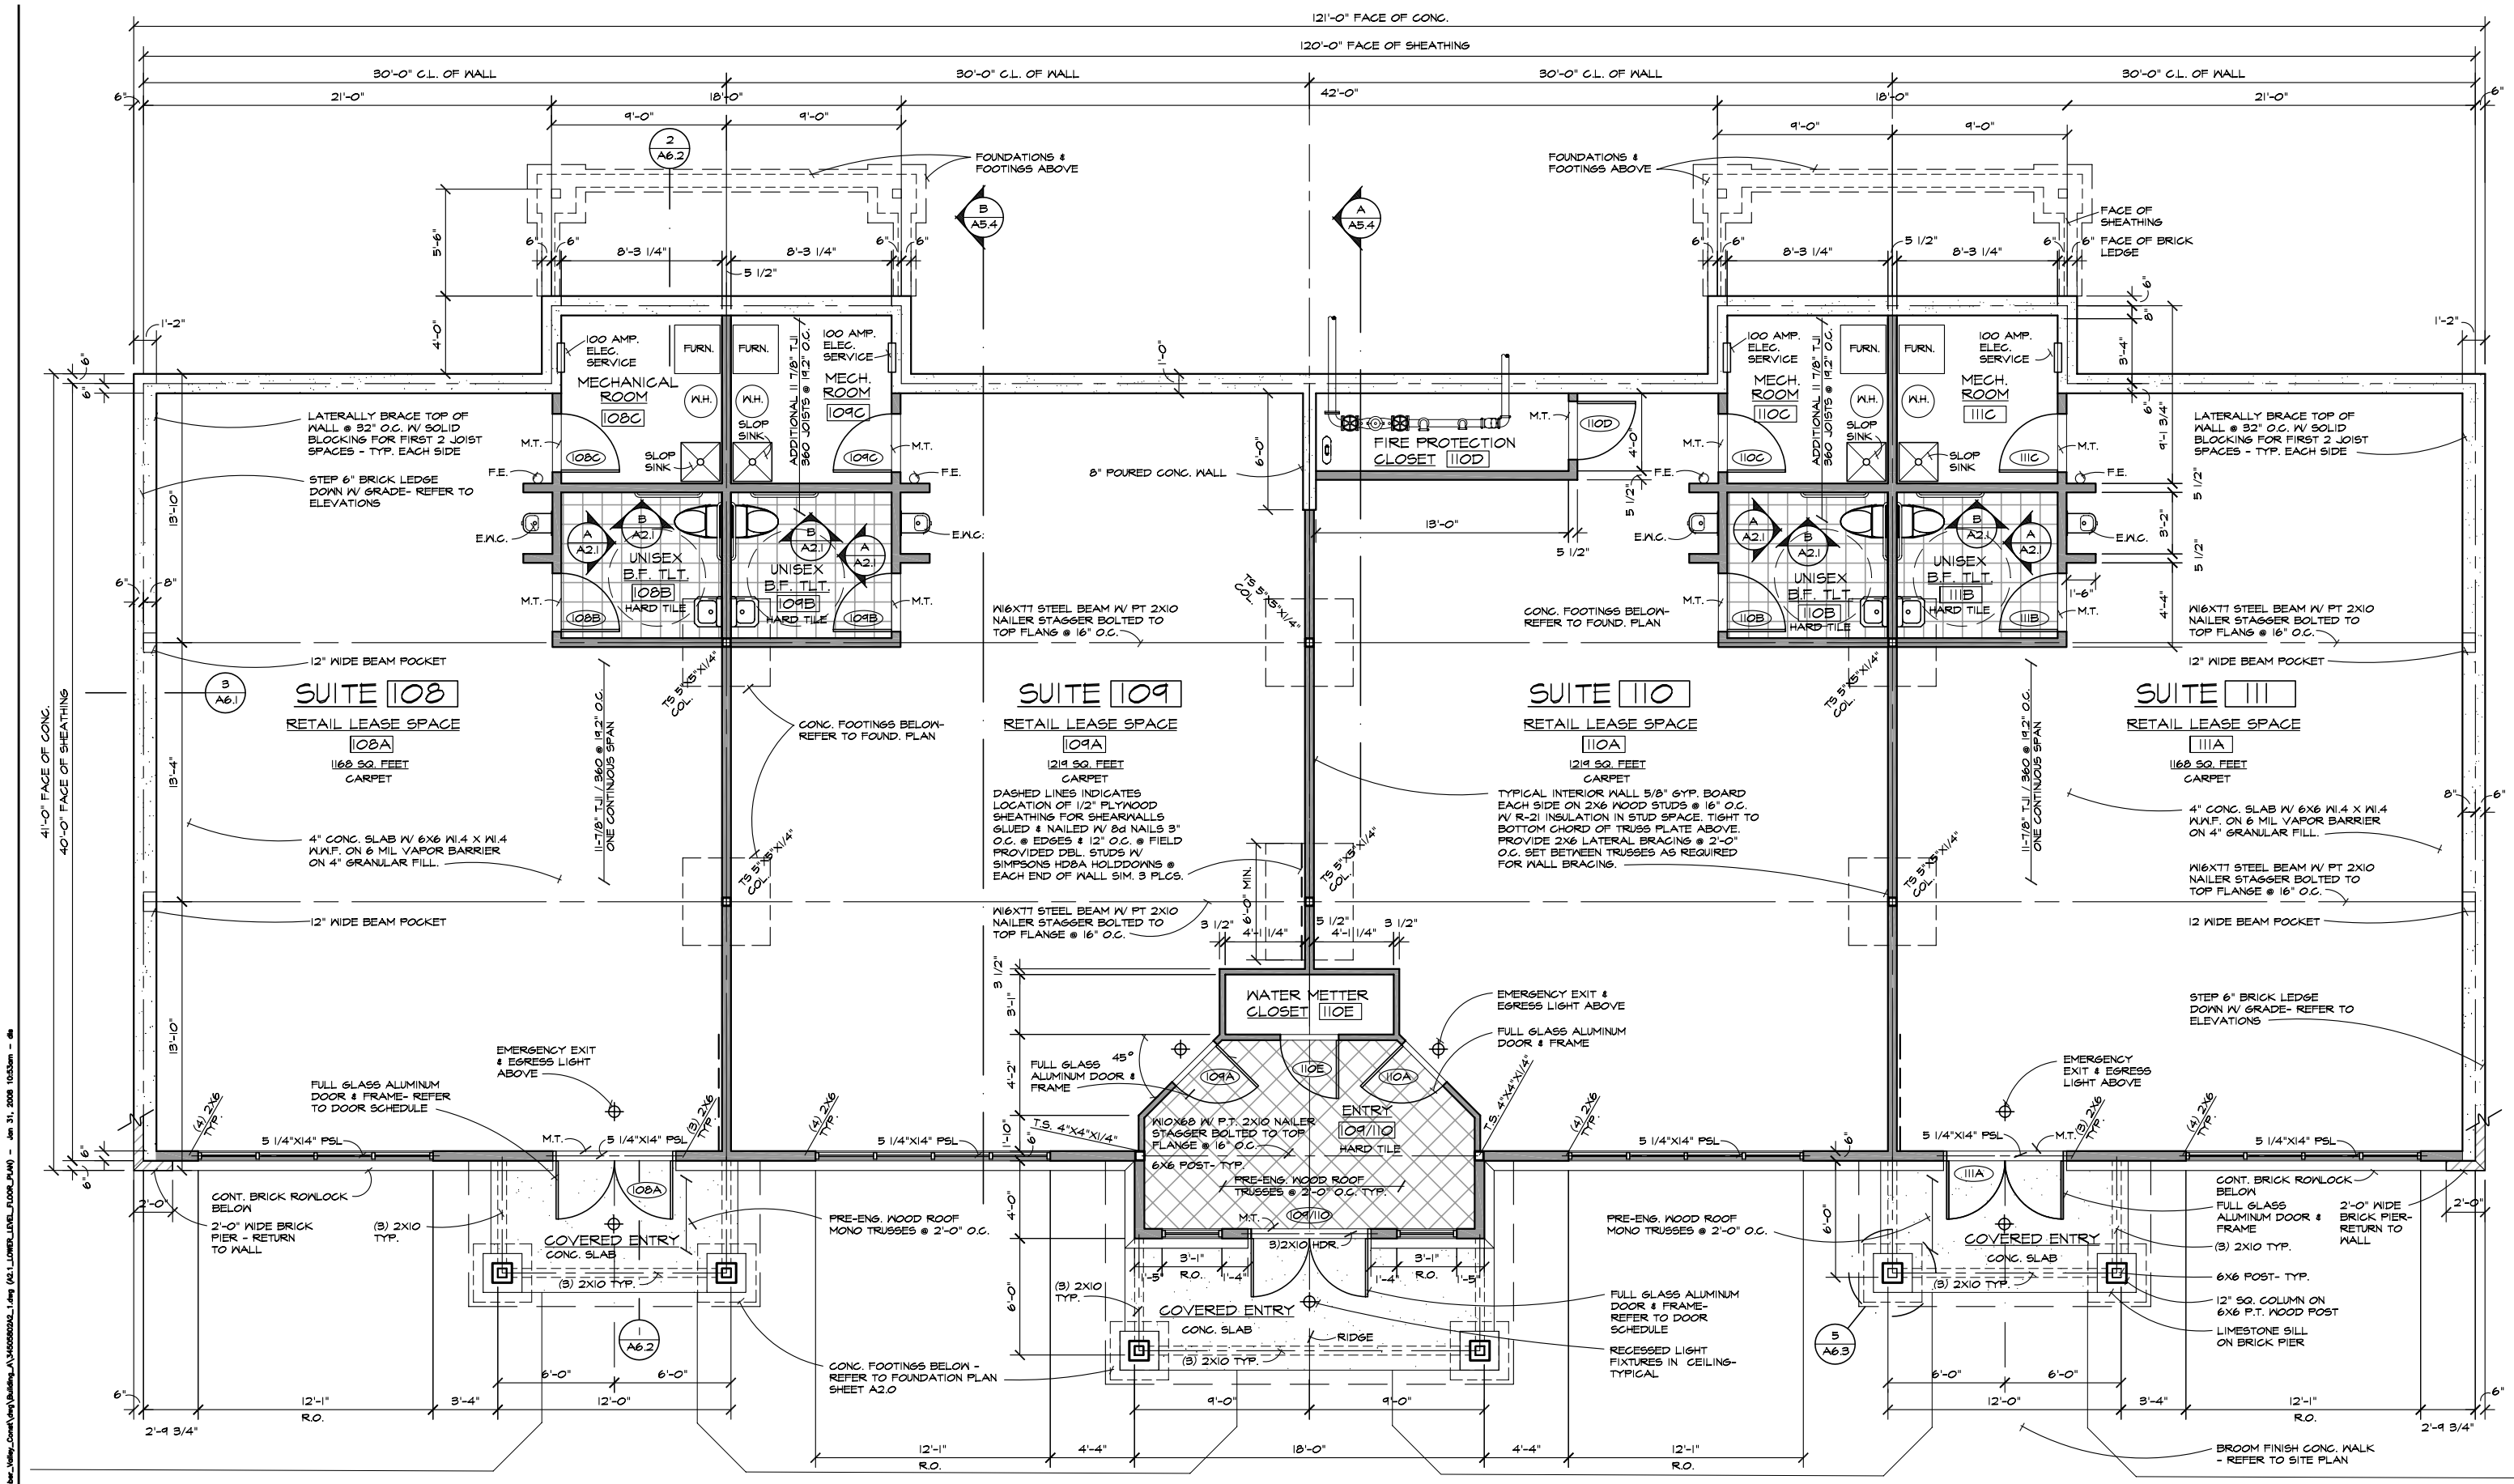

LOWER LEVEL FLOOR PLAN

SCALE: 1/4"= 1'-0"

GROSS AREA: 5,016 SQ. FEET

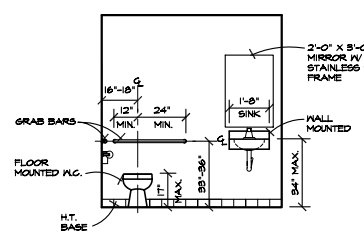

UNISEX B.F. TOILET (A / A2.1)

SCALE: 1/4"= 1'-0"

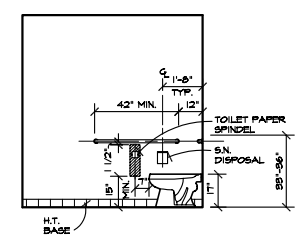

UNISEX B.F. TOILET (B / A2.1)

SCALE: 1/4"= 1'-0"

GENERAL NOTES

1. ALL UNISEX BARRIER FREE TOILET ROOM GRAB BARS, PLUMBING FIXTURES AND TOILET ACCESSORIES TO BE INSTALLED PER MICHIGAN B.F. STANDARDS
2. ALL EXTERIOR WALL DIMENSIONS TO FACE OF SHEATHING (6")
3. ALL INTERIOR WALL DIMENSIONS TO FACE OF STUD (5 1/2")
4. ALL DOORS TO BE EQUIPPED W/ LEVER HARDWARE IN ACCORDANCE W/ ALL APPLICABLE CODES
5. EXTERIOR SOFFIT LIGHTING TO BE HIGH PRESSURE SODIUM, DOWNLIT, WITH ZERO PERCENT CUTOFF- INCLUDING BUILDING WALL PACKS

TRAVERSE ARCHITECTURAL GROUP, L.L.C.
1222 Veterans Drive • Traverse City, MI 49684
231-946-9940 • Fax: 231-946-9945

LOWER LEVEL FLOOR PLAN

NEW RETAIL BUILDING FOR TIMBER VALLEY CONSTRUCTION, L.L.C.
ASHLAND PARK COMMERCIAL LOT #21
1565 DOUGLAS DRIVE
TRAVERSE CITY, MI 49686

- ☐ PRELIMINARY
- ■ CONSTRUCTION
- ☐ FINAL RECORD

REVISIONS: 5/16/05

DRAWN BY: K.E

CHECKED BY: D.L.S

DATE: 02/10/05

JOB NO.: 540505802

SHEET # A2.1