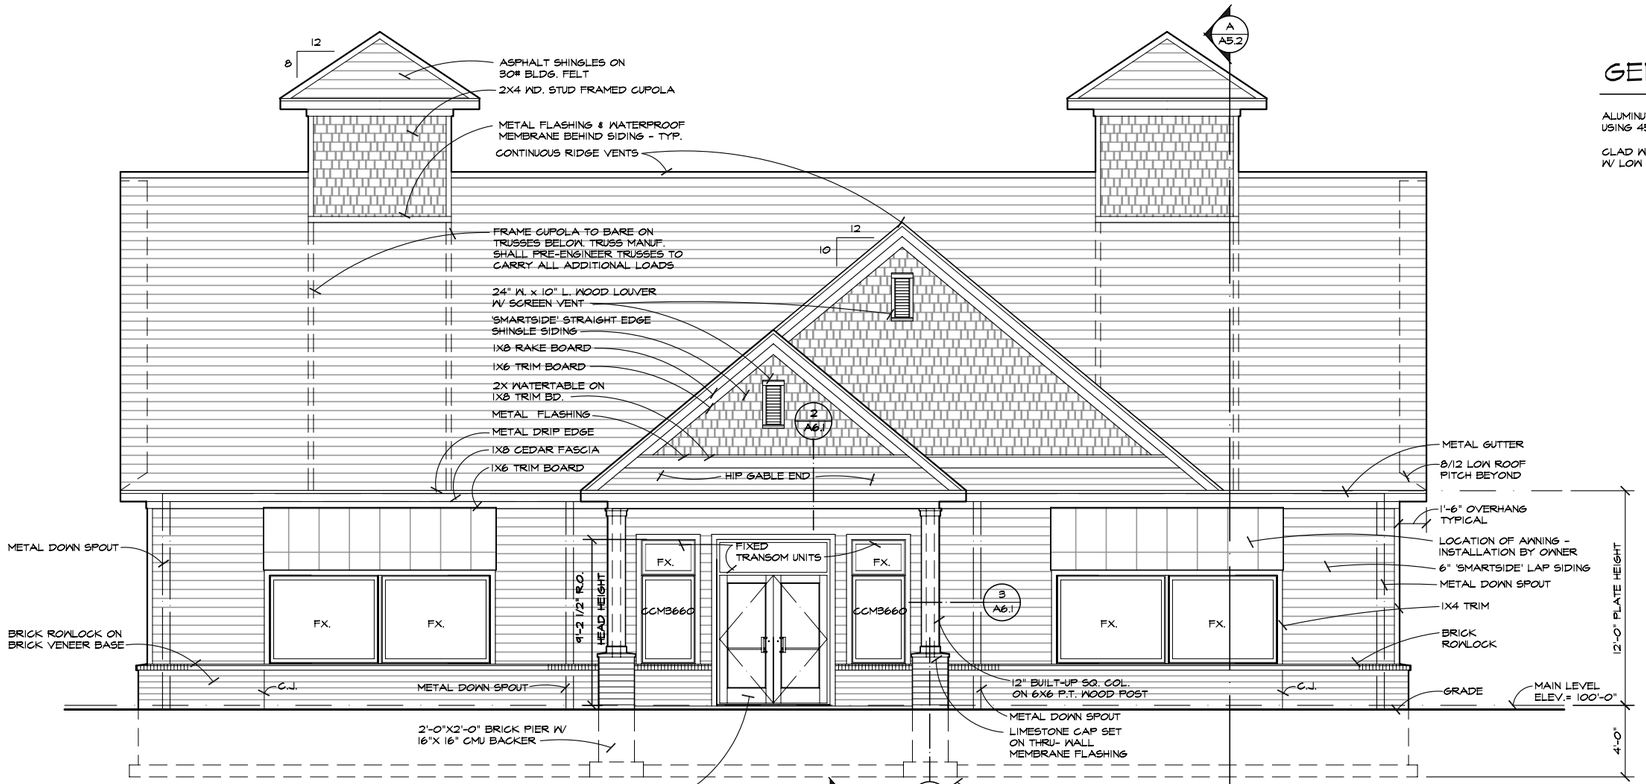

NORTH ELEVATION

SCALE: 1/4"= 1'-0"

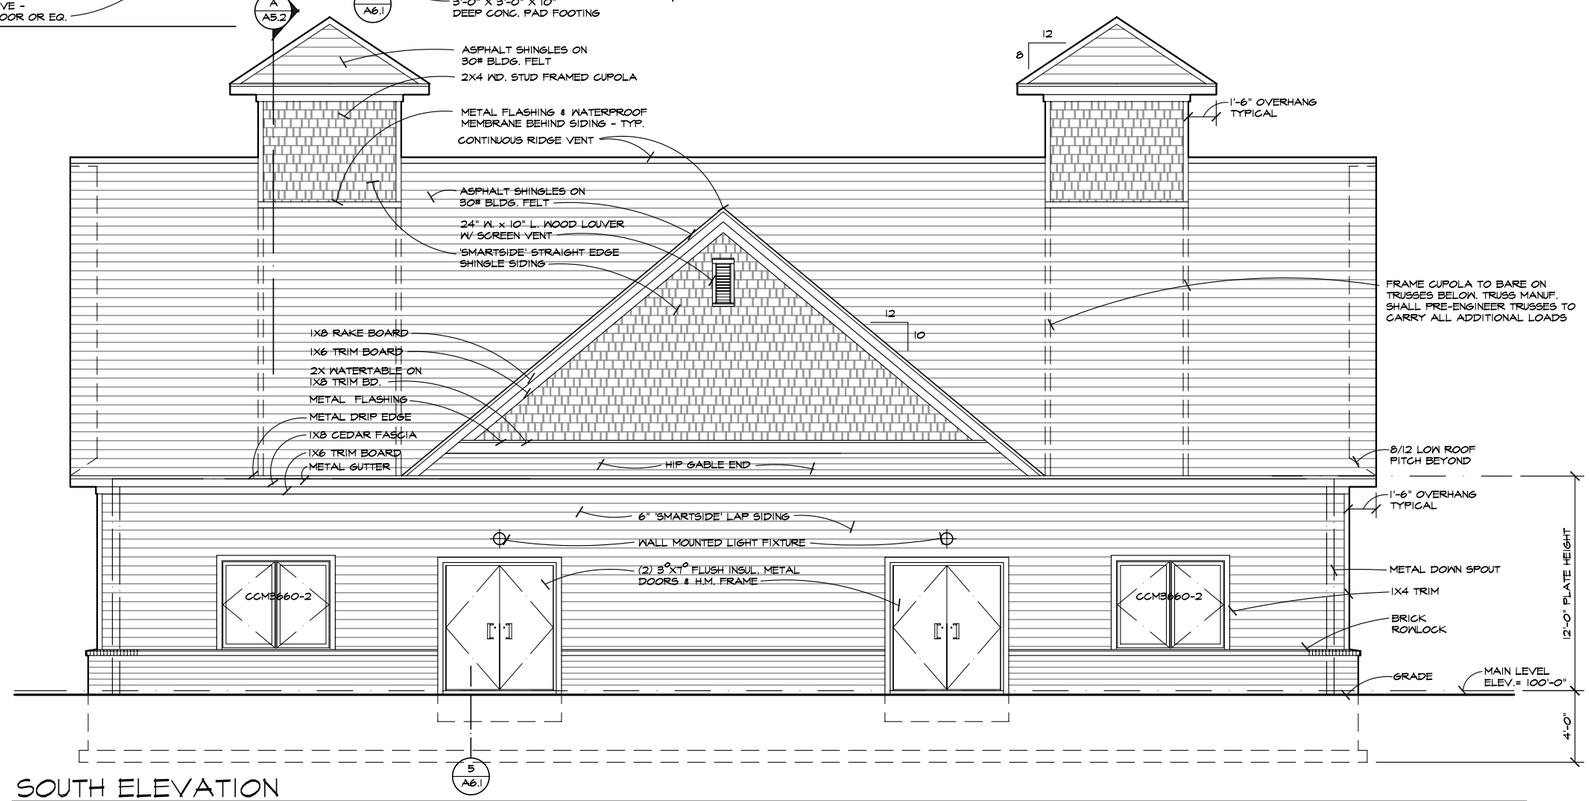

SOUTH ELEVATION

SCALE: 1/4"= 1'-0"

GENERAL NOTES

ALUMINUM ENTRY DOORS, FRAMES AND TRANSOMS BY KAWNEER OR EQUAL USING 451T FRAMING W/ LOW E INSULATED GLAZING

CLAD WOOD CASEMENT AND FIXED WINDOWS BY MARVIN WINDOW COMPANY W/ LOW E INSULATED GLAZING

TRAVERSE ARCHITECTURAL GROUP, L.L.C.
1222 Veterans Drive • Traverse City, MI 49684
231-946-9940 • Fax: 231-946-9945

EXTERIOR ELEVATIONS

NEW RETAIL BUILDING FOR
TIMBER VALLEY CONSTRUCTION, L.L.C.
ASHLAND PARK COMMERCIAL LOT #21
1565 DOUGLAS DRIVE
TRAVERSE CITY, MICHIGAN 49686

- ☐ PRELIMINARY
- ■ CONSTRUCTION
- ☐ FINAL RECORD

REVISIONS:

DRAWN BY: NMA
CHECKED BY: DLS
DATE: 06/01/05
JOB NO.: 345.056.02

SHEET #
A5.1

P:\Archive\TAG Projects\TAG 2004-2007 Archive Files\345056.02_Timber_Valley_Const\dwg\Building_B\345056.02-5_1.dwg (A5_1) - Jan 31, 2008 11:00am - db