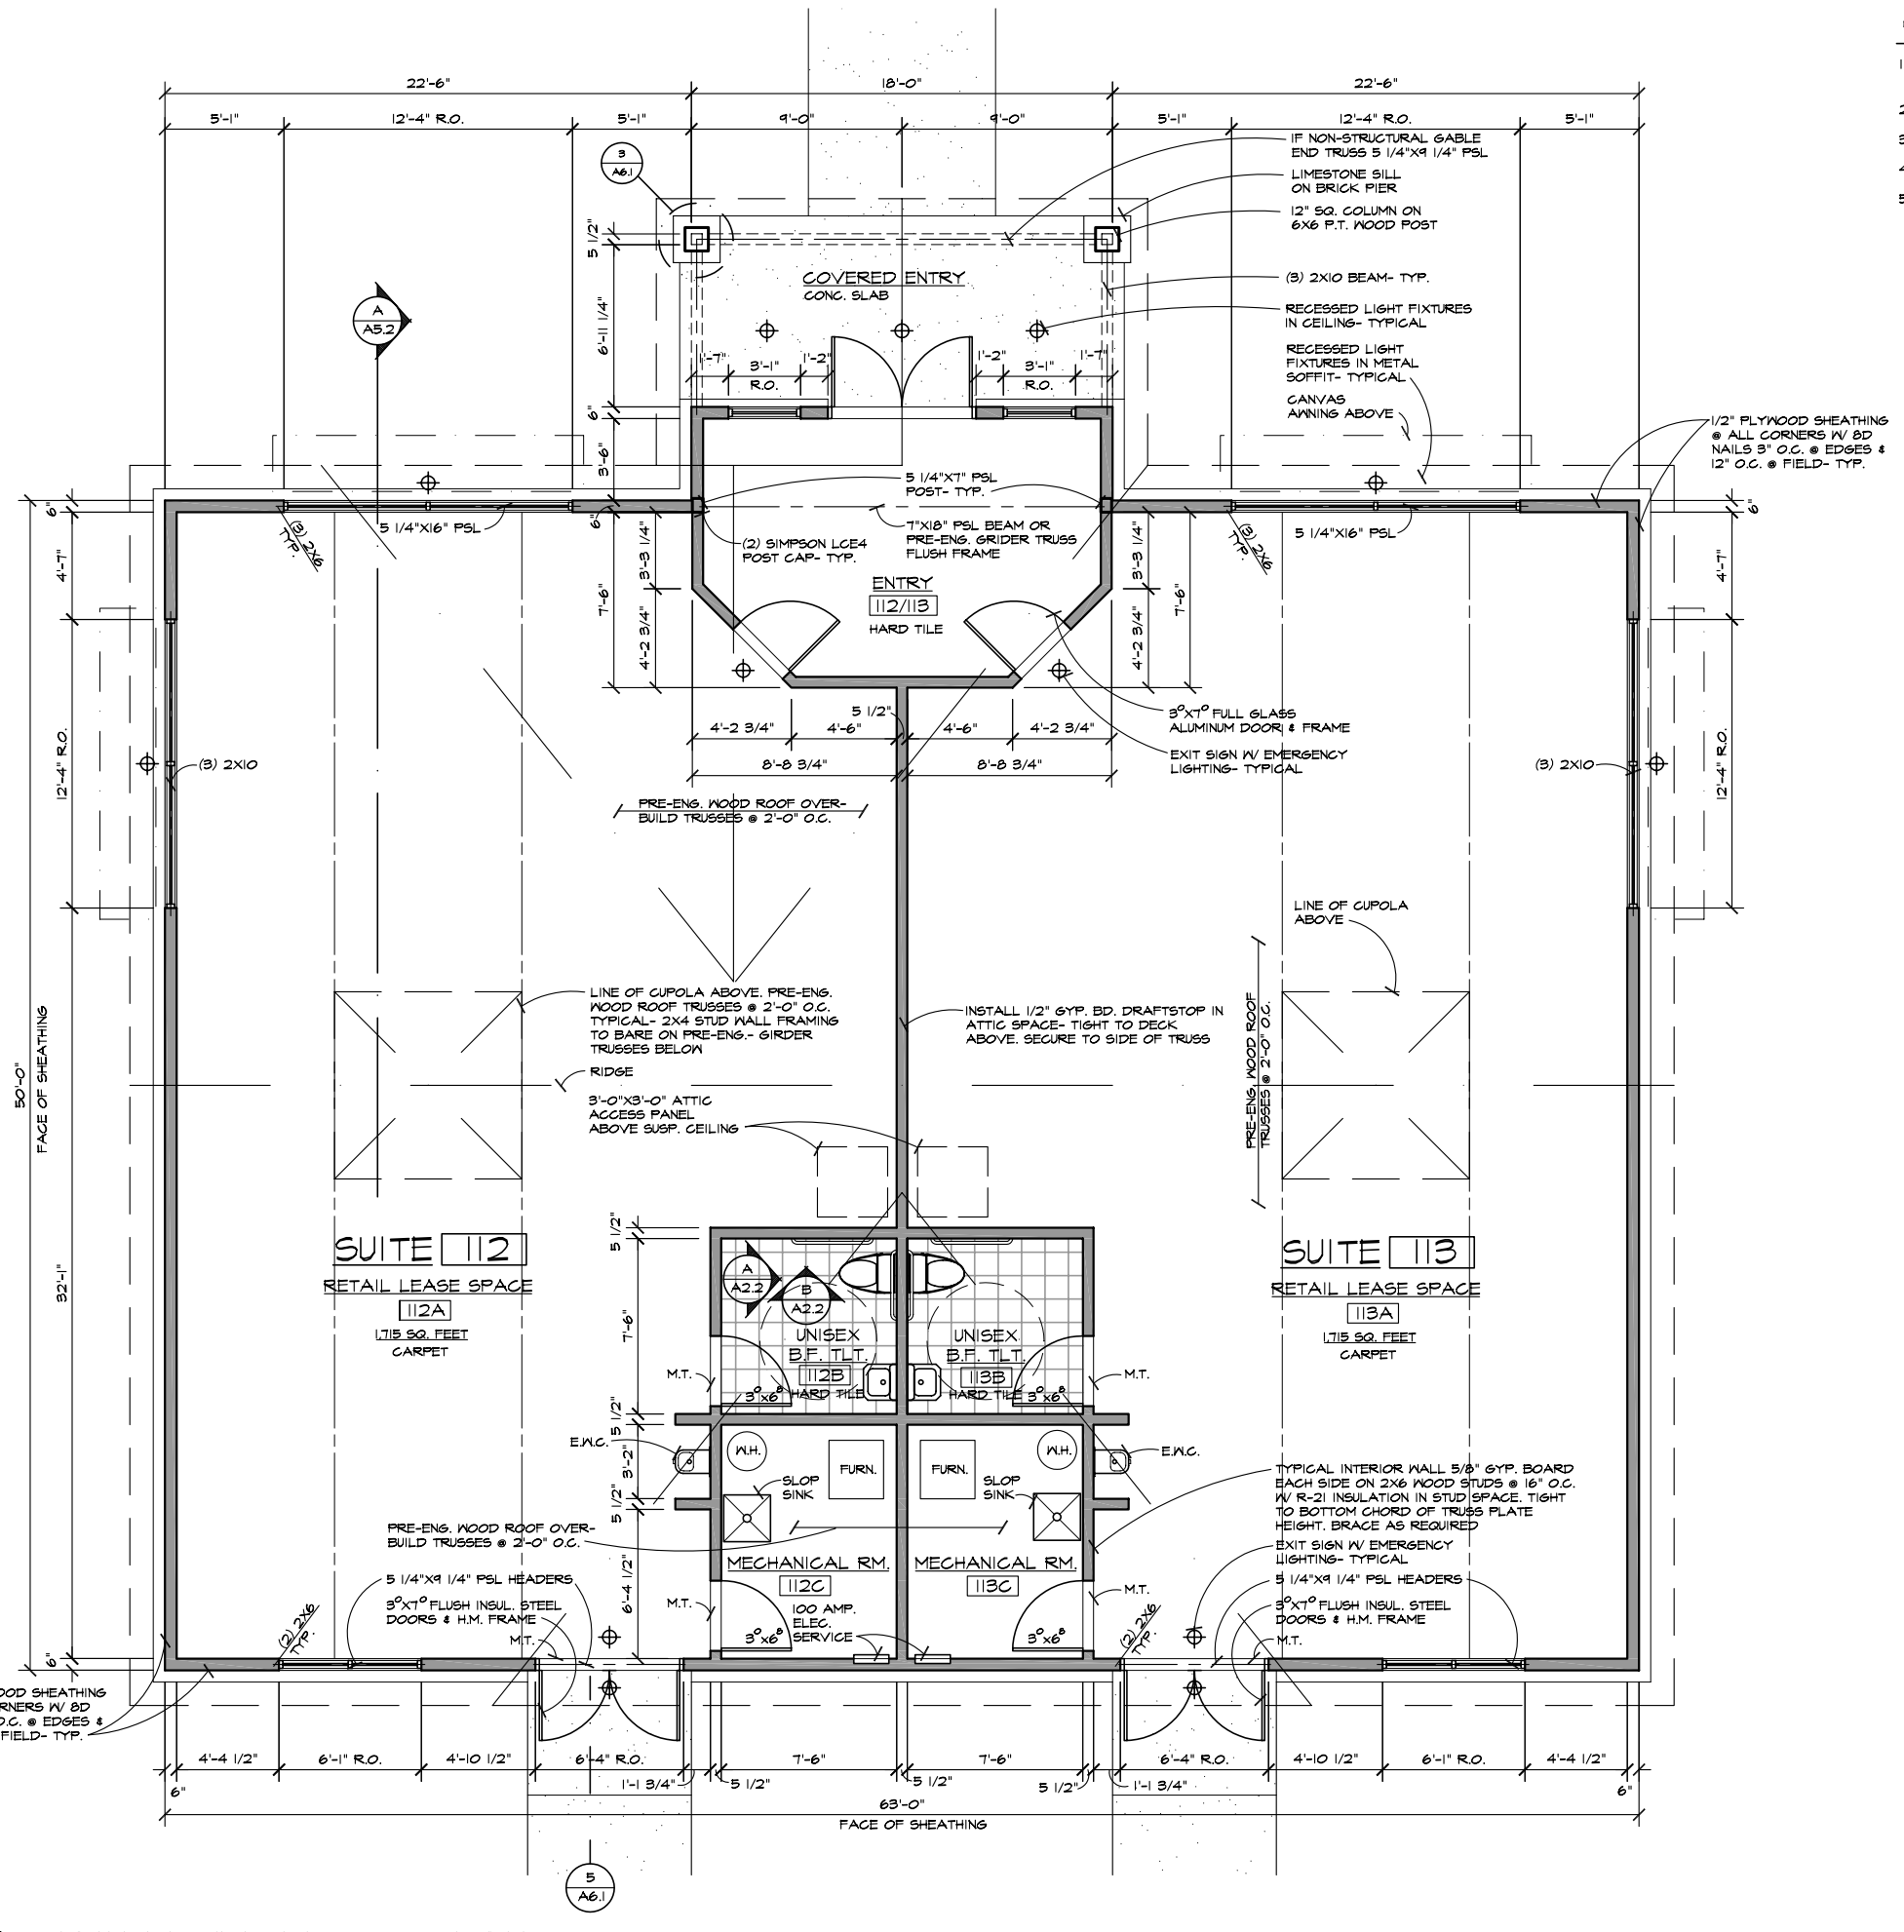

MAIN LEVEL FLOOR PLAN

SCALE: 1/4"= 1'-0"

GENERAL NOTES

1. ALL UNISEX BARRIER FREE TOILET ROOM GRAB BARS, PLUMBING FIXTURES AND TOILET ACCESSORIES TO BE INSTALLED PER MICHIGAN B.F. STANDARDS
2. ALL EXTERIOR WALL DIMENSIONS TO FACE OF SHEATHING (6")
3. ALL INTERIOR WALL DIMENSIONS TO FACE OF STUD (5 1/2")
4. ALL DOORS TO BE EQUIPPED W/ LEVER HARDWARE IN ACCORDANCE W/ ALL APPLICABLE CODES
5. EXTERIOR SOFFIT LIGHTING TO BE HIGH PRESSURE SODIUM, DOWNLIT, WITH ZERO PERCENT CUTOFF- INCLUDING BUILDING WALL PACKS

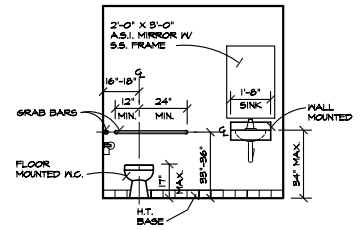

UNISEX B.F. TOILET (A A2.2)

SCALE: 1/4"= 1'-0"

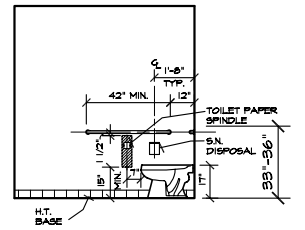

UNISEX B.F. TOILET (B A2.2)

SCALE: 1/4"= 1'-0"

TRAVERSE ARCHITECTURAL GROUP, L.L.C.
1222 Veterans Drive • Traverse City, MI 49684
231-946-9940 • Fax: 231-946-9945

MAIN LEVEL FLOOR PLAN

NEW RETAIL BUILDING FOR
TIMBER VALLEY CONSTRUCTION, L.L.C.
ASHLAND PARK COMMERCIAL LOT #21
1565 DOUGLAS DRIVE
TRAVERSE CITY, MI 49686

- ☐ PRELIMINARY
- ■ CONSTRUCTION
- ☐ FINAL RECORD

REVISIONS:

DRAWN BY: NMA
CHECKED BY: DLS
DATE: 06/01/05
JOB NO.: 54504502

SHEET # A2.2

P:\Archive\TAG Projects\TAG 2004-2007 Archive Files\54005802_Timber_Valley_Const\Lang\Building_B\54005802A2_1.dwg (A2.2) — Jan 31, 2008 10:58am — da